Concept Grading Plan

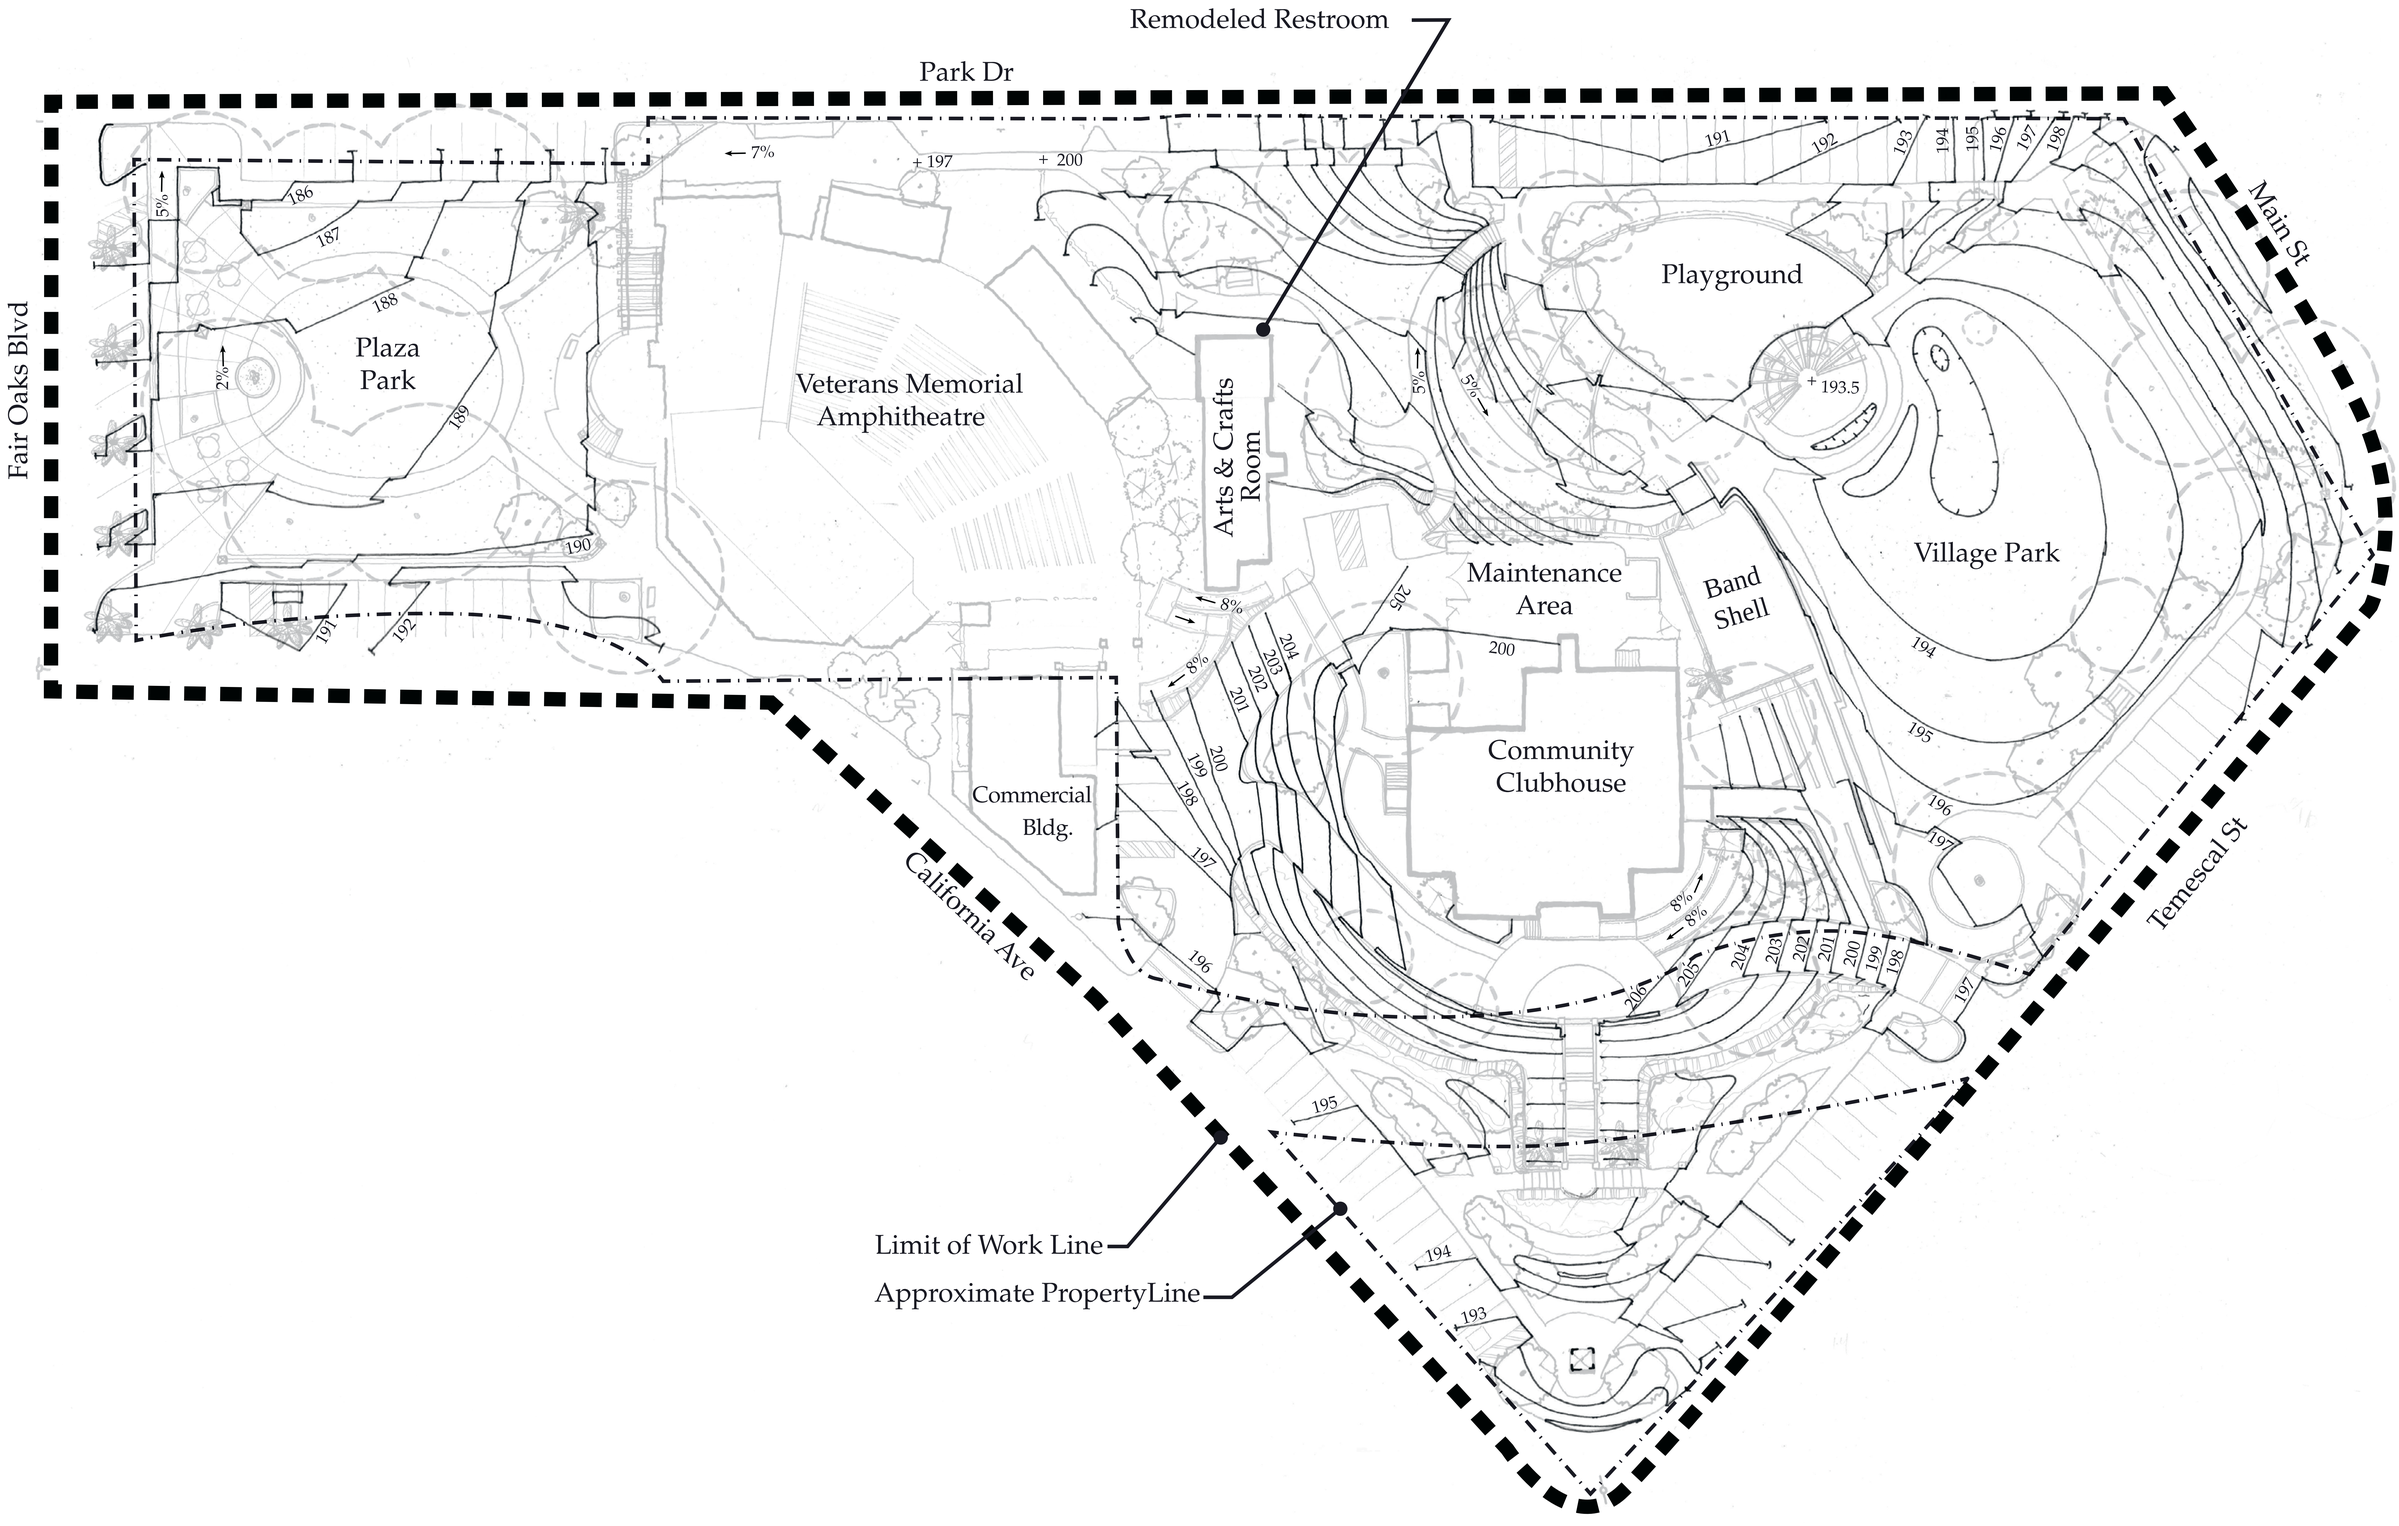

 © copyrighted 2011 Callander Associates Landscape Architecture, Inc.

Plaza Park, Village Park, Community Clubhouse

Fair Oaks Recreation and Park District

FAIR OAKS RECREATION & PARK DISTRICT